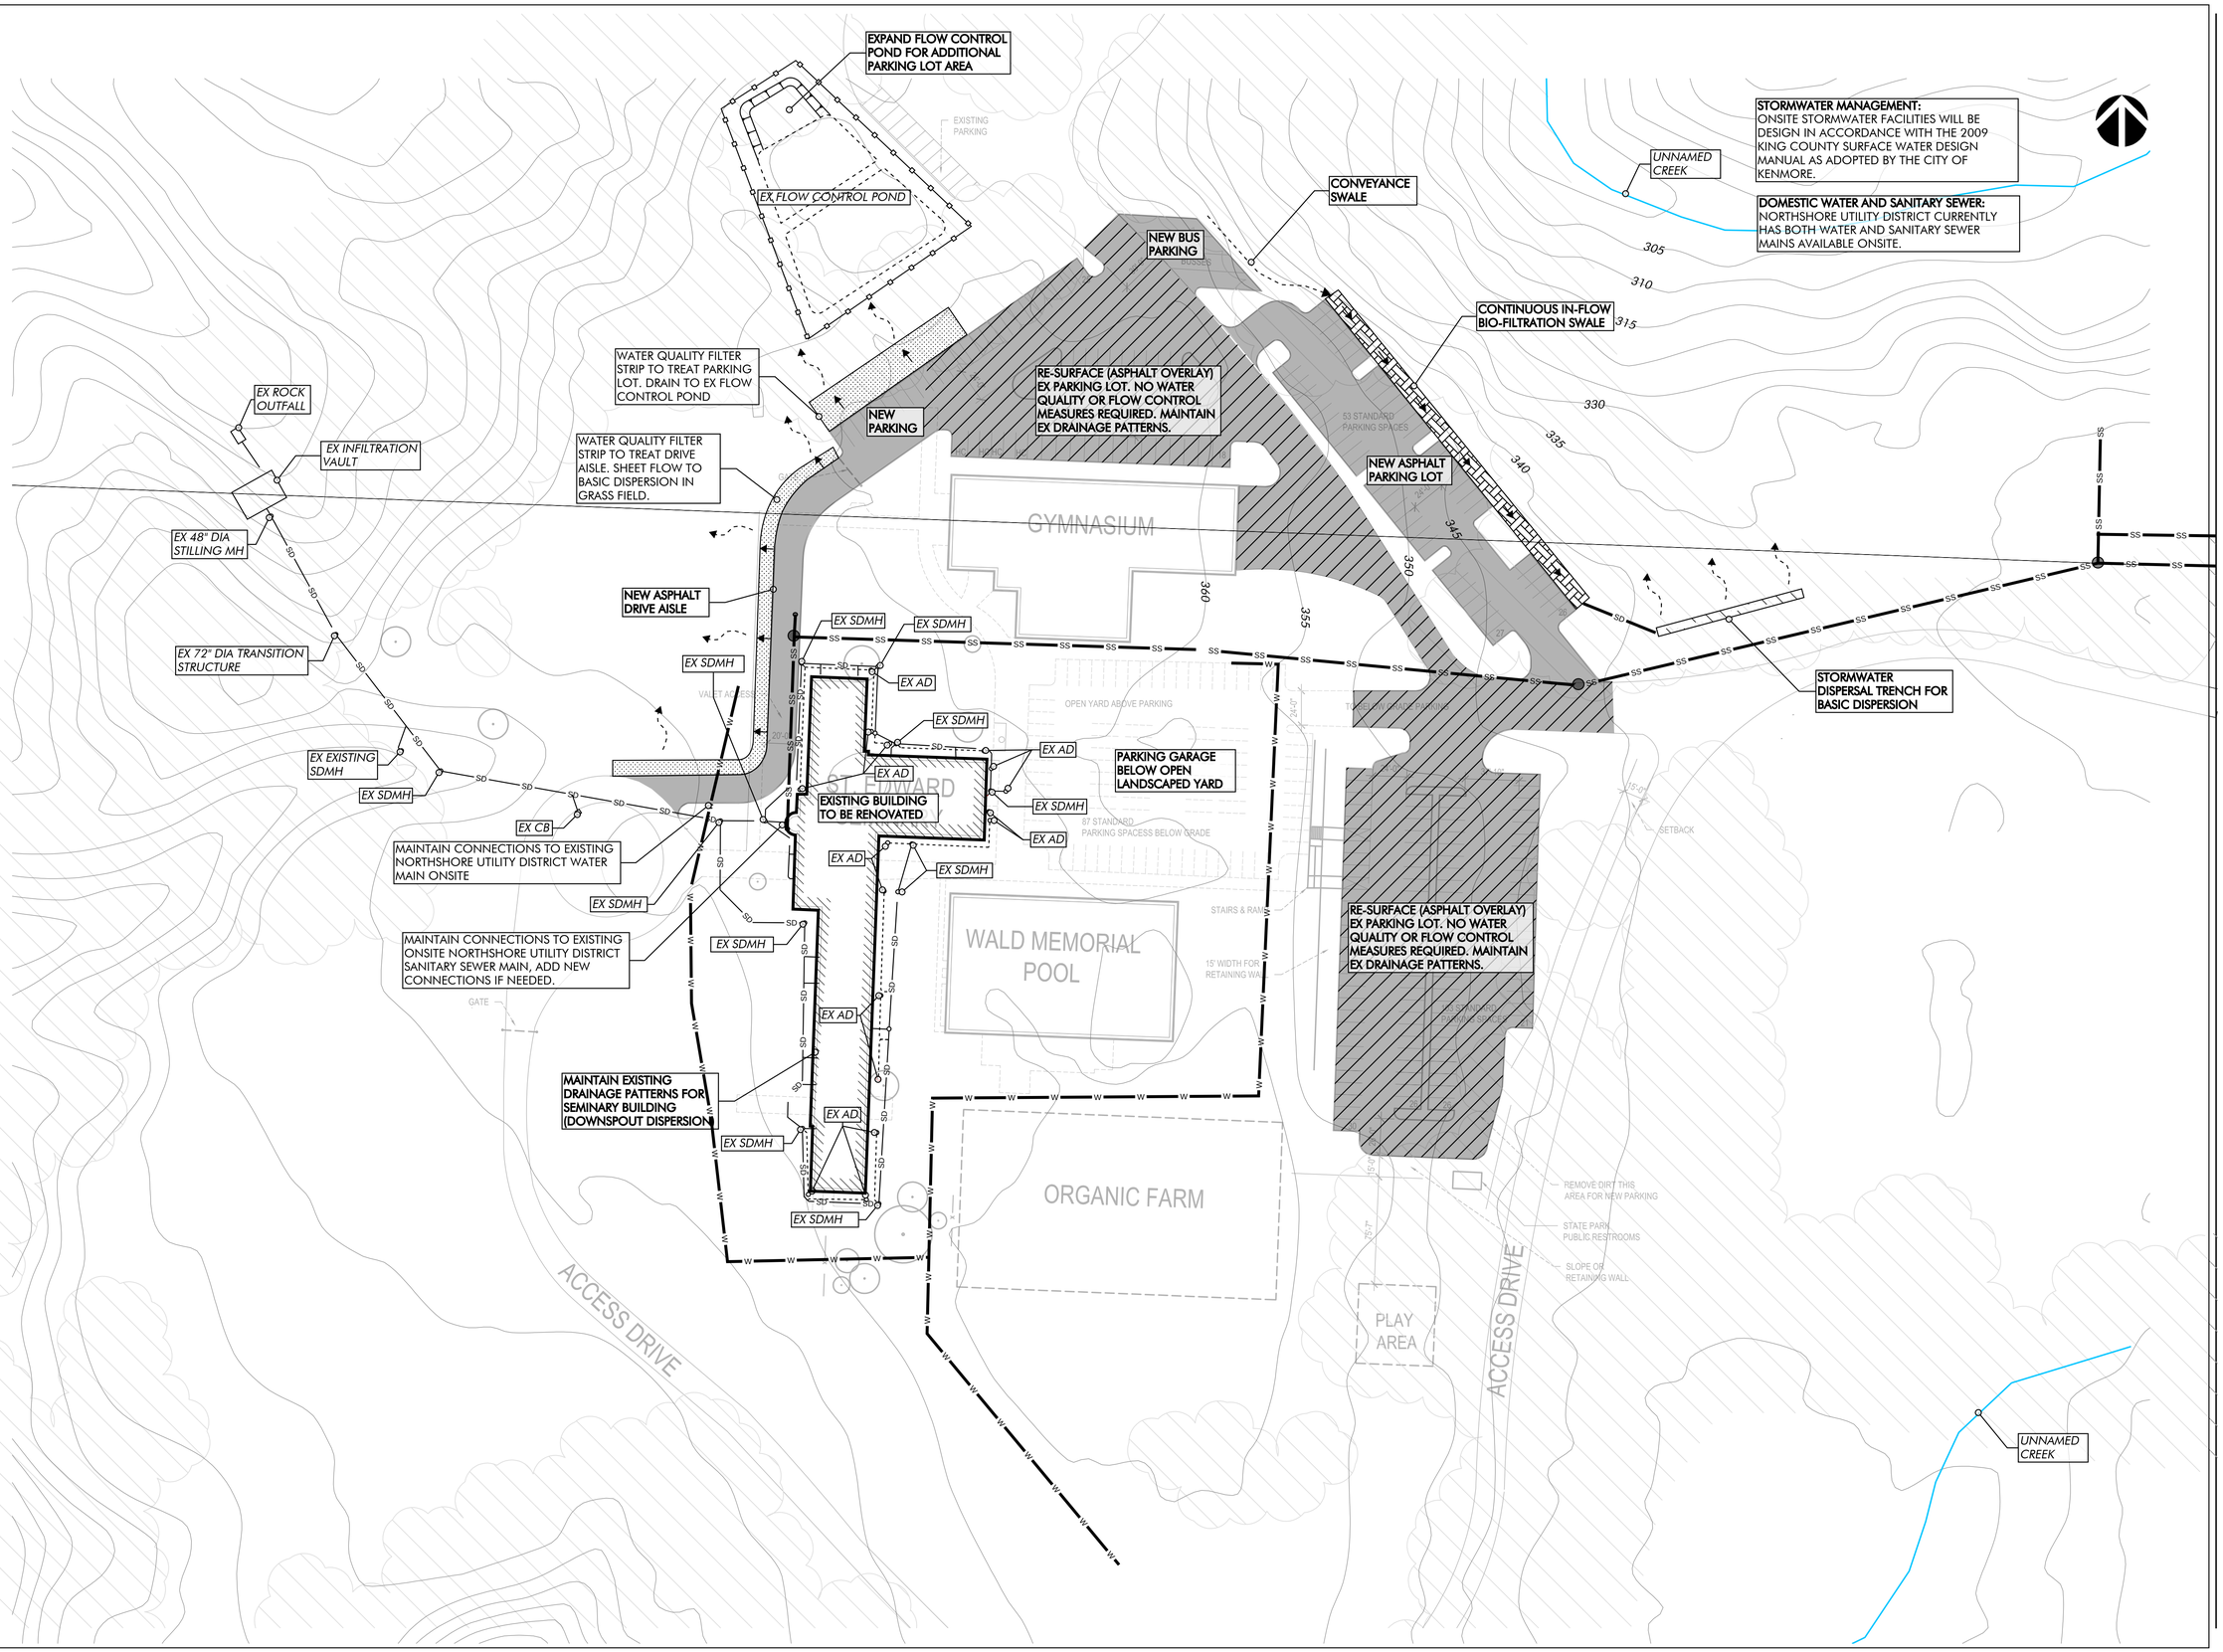

COUGHLIN PORTER LUNDEEN

801 SECOND AVENUE - SUITE 900
SEATTLE, WA 98104

P: 206/343-0460
F: 206/343-5691

A CONSULTING STRUCTURAL AND CIVIL ENGINEERING CORPORATION

PARKING LOT EXPANSION

14445 Juanita Drive NE
Kenmore, WA 98028

DATE	NO.	DESCRIPTION
09-03-15		
10-09-15		

PRELIMINARY CIVIL SITE PLAN

PROJECT NO.:
PROJECT MGR.:
DRAWN BY:
CHECKED BY:

C-1

JACKSON | MAIN ARCHITECTURE P.S. © 2015